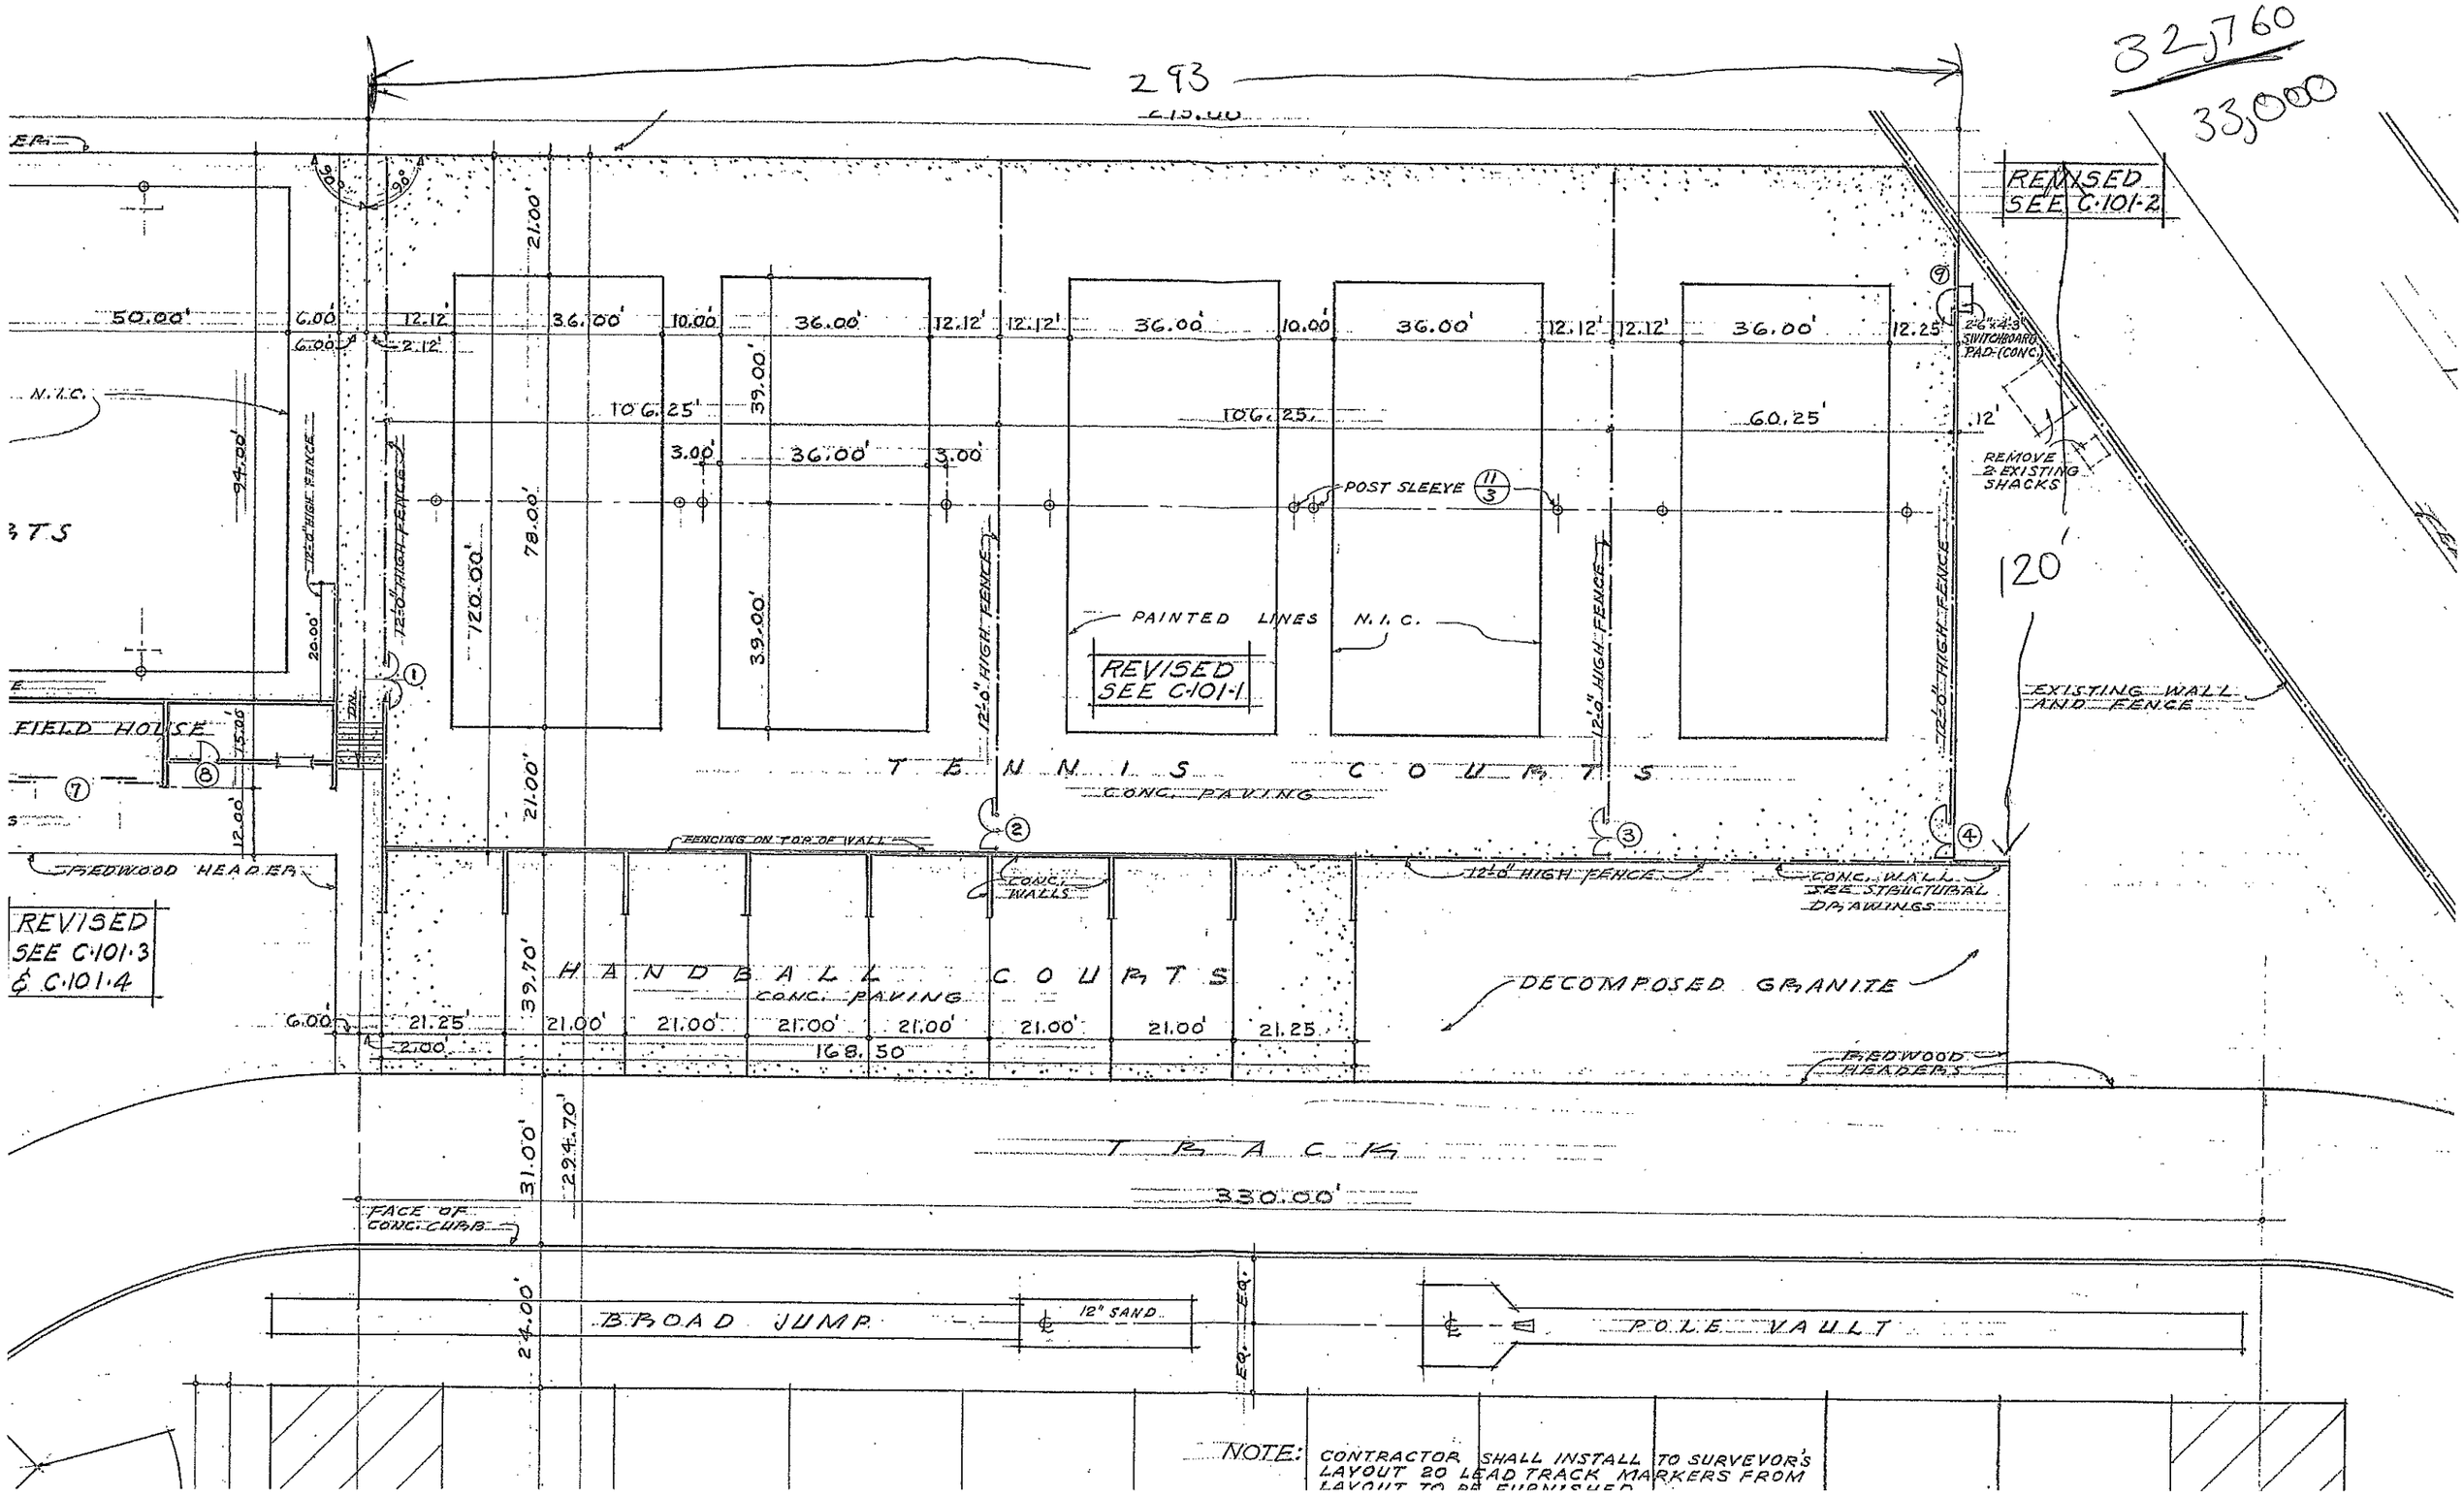

32,760
33,000
293
REVISED SEE C-101-2
REVISED SEE C-101-1
REVISED SEE C-101-3 & C-101-4
N.I.C.
FIELD HOUSE
REDWOOD HEADER
12'-0" HIGH FENCE
POST SLEEVE
PAINTED LINES N.I.C.
TENNIS COURTS
CONC. PAVING
FENCING ON TOP OF WALL
CONC. WALLS
CONC. WALL SEE STRUCTURAL DRAWINGS
2'-6"x4'-3" SWITCHBOARD PAD (CONC.)
REMOVE 2 EXISTING SHACKS
EXISTING WALL AND FENCE
120'
HANDBALL COURTS
DECOMPOSED GRANITE
REDWOOD HEADERS
TRACK
330.00'
FACE OF CONC. CURB
BROAD JUMP
12" SAND
POLE VAULT
EQ.
NOTE: CONTRACTOR SHALL INSTALL TO SURVEYOR'S LAYOUT 20 LEAD TRACK MARKERS FROM